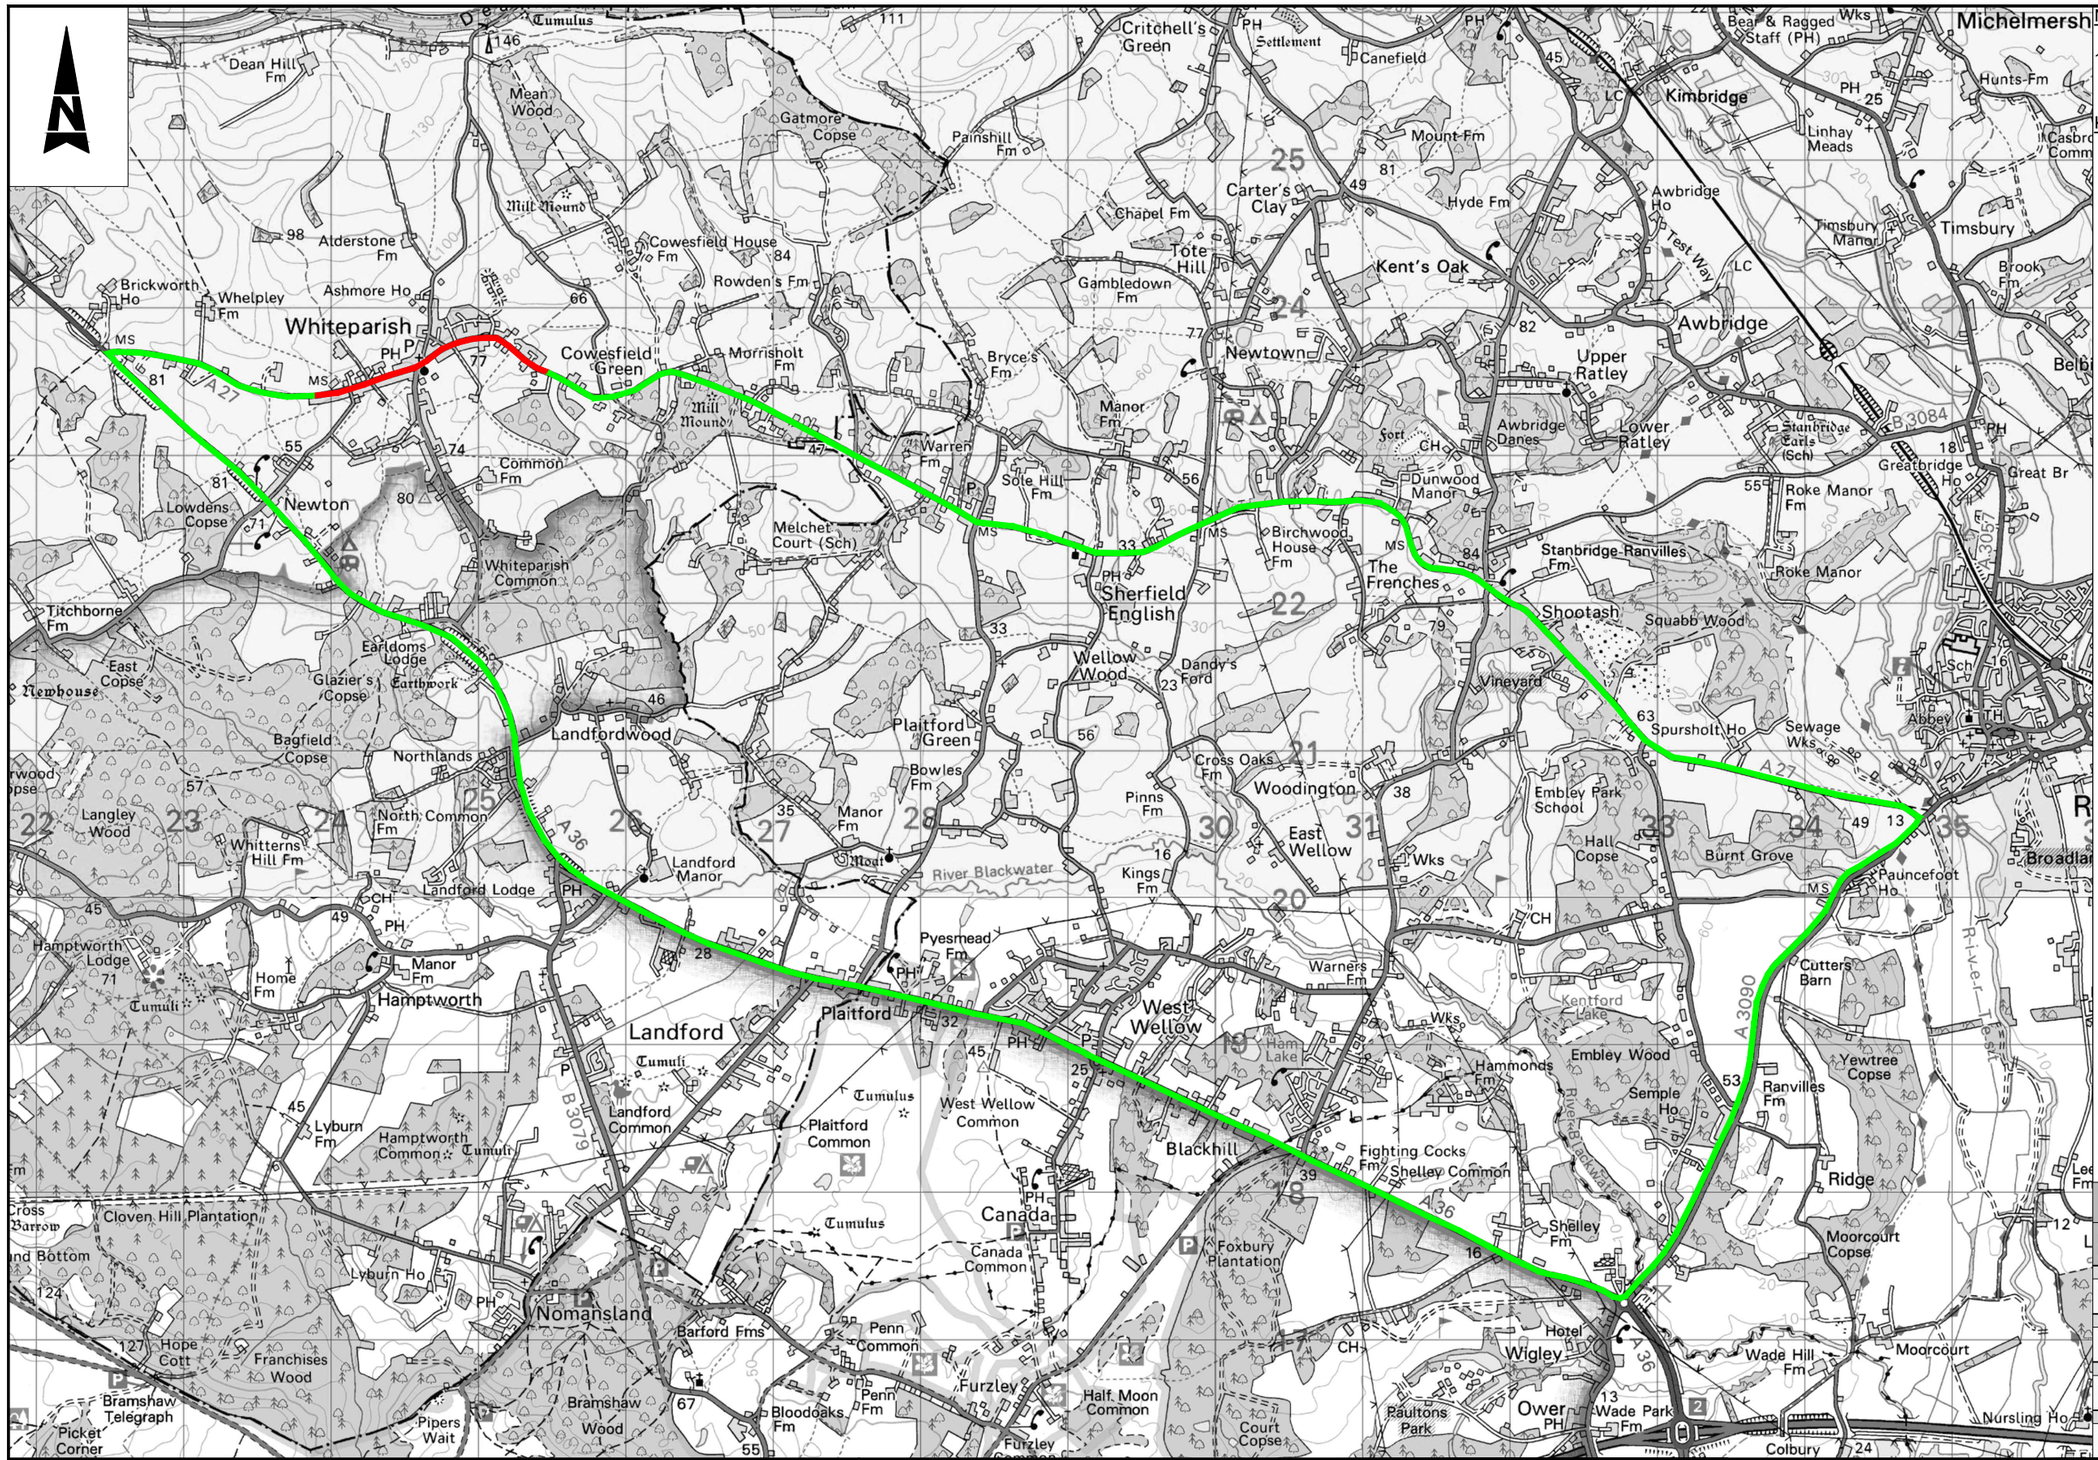

Notes

1. Limits of works are approximate and are to be agreed on site with the Engineer.

Key

Proposed Road Closure

Proposed Diversion Route

WC Brief No: 02 16 02
Client Finance Code: 63 26 78
Works Order No: TBC
Postal Area: SP5

USRN:
Grid Ref: 423884, 123425 to 425465, 123578
Philips Street Atlas: Page 161 C3 to E4
Road Speed Limit: 30mph

SAFETY, HEALTH AND ENVIRONMENTAL INFORMATION
In addition to the hazards/risks normally associated with the types of work detailed on this drawing, note the following significant residual risks (Reference shall also be made to the design hazard log).
Construction (Enter "None" if applicable)
Maintenance / Cleaning (Enter "None" if applicable)
Use (Enter "None" if applicable)
Decommissioning / Demolition (Enter "None" if applicable)

Description						
Status	Revision	Drawn	Checked	Reviewed	Authorised	Issue Date
Description						
Status	Revision	Drawn	Checked	Reviewed	Authorised	Issue Date
Description						
Status	Revision	Drawn	Checked	Reviewed	Authorised	Issue Date
Description						
Status	Revision	Drawn	Checked	Reviewed	Authorised	Issue Date
Description						
First Issue						
S0	P01.1	---	---	---	---	---

Drawing Suitability: WORK IN PROGRESS
Status: S0

ATKINS
Member of the SNC-Lavalin Group

County Gate
County Way
Trowbridge
Wiltshire
BA14 7FJ
Tel: +44 (0)11225 730360
www.atkinsglobal.com

Copyright © Atkins Limited (2018)

Client: Wiltshire Council — Where everybody matters

Project Title: Major Maintenance 2019/2020 Surface Only Schemes 2019/2020

Drawing Title: A27 Romsey Road, Whiteparish Proposed Diversion Route

Drawing Number
Project: WHCC_HM - Originator: ATK - Volume: HSN -
1920SO0706 - Location: DR - Type: CH - Role: Number: 000001

Original Size: A3 | Scale: NTS | Project Ref. No: 5165647 | Sheet: 1 of 1 | Rev: P01.1